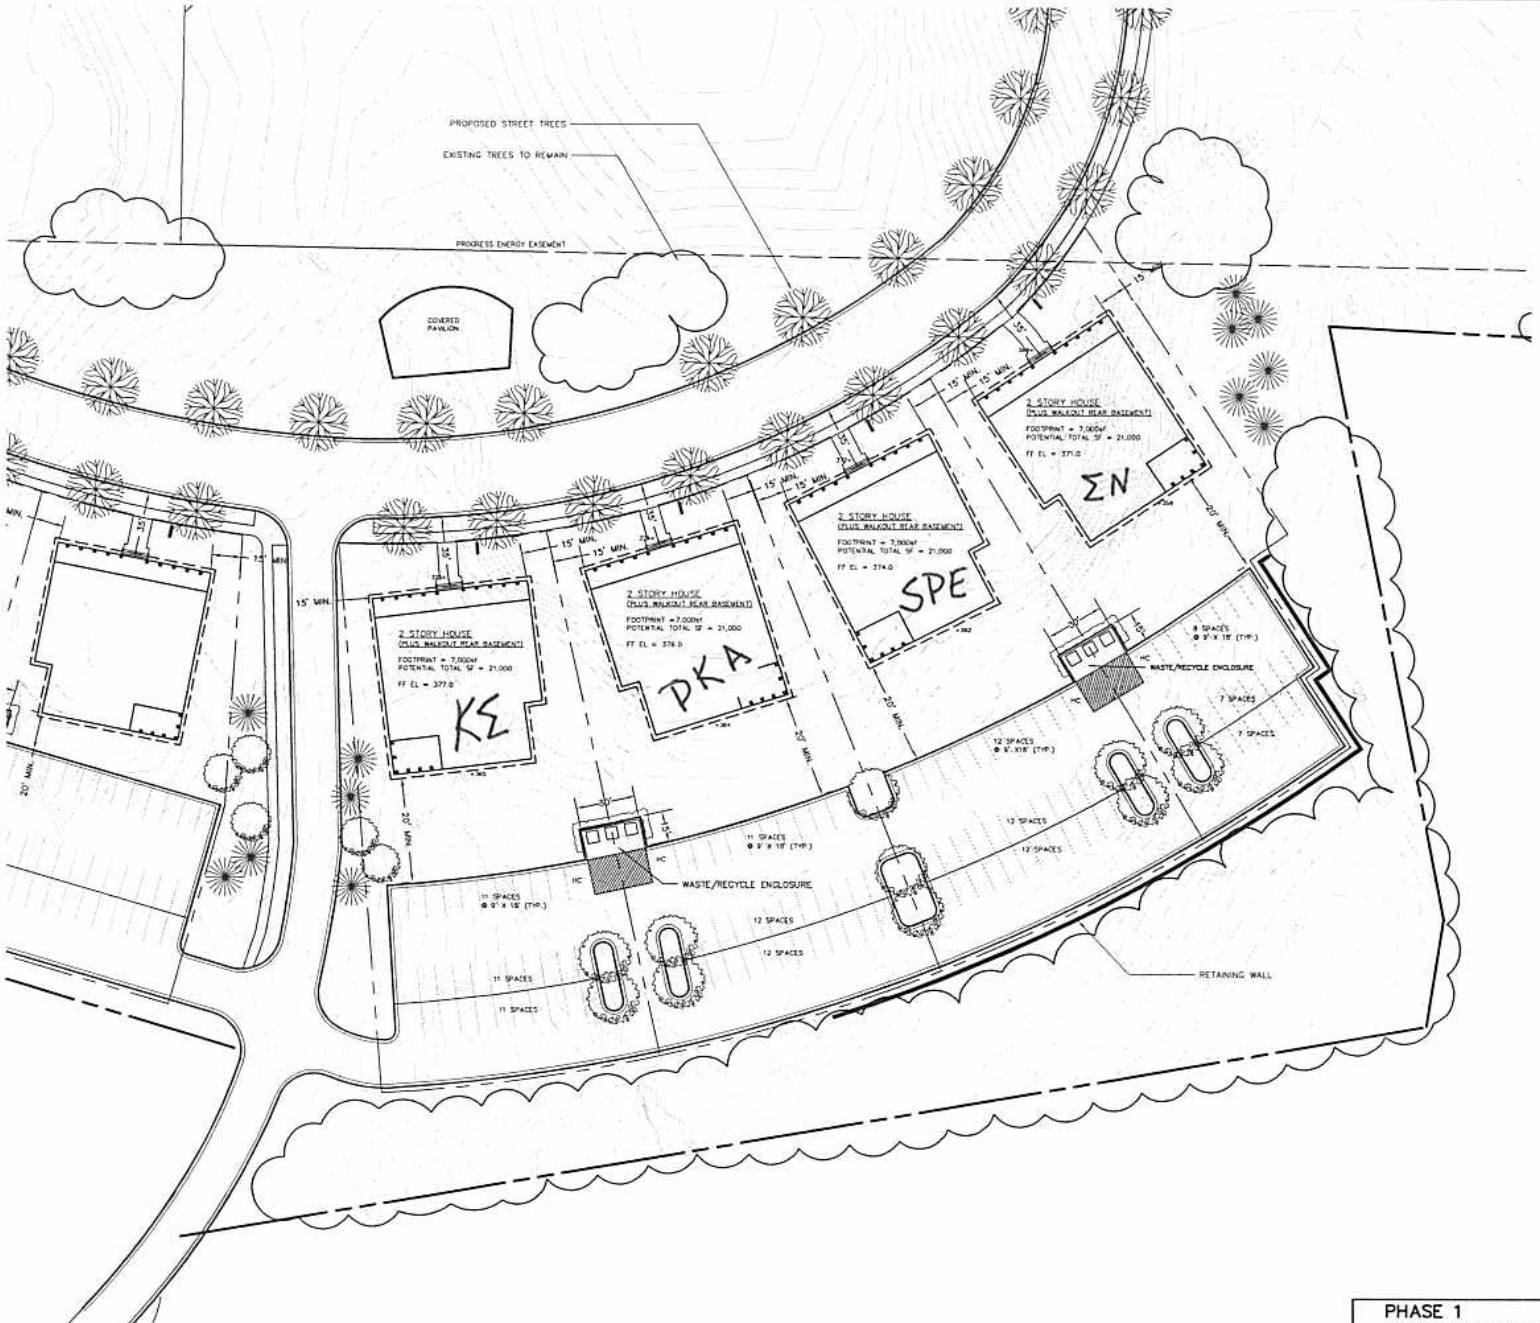

GRAPHIC SCALE

(IN FEET)
1 inch = 30 ft.

PHASE 1
SOUTHEAST LOTS

Rev #	Revision	Date

NORTH CAROLINA STATE UNIVERSITY

GREEK VILLAGE
HOUSING
RALEIGH, NC

SUBMITTAL

Project No. C7023

128 E HARGETT STREET
SUITE 300
RALEIGH, NC 27601
T 919.833.1365
F 919.713.1349
www.stewart-eng.com
STEWART

COPYRIGHT © 2007 STEWART ENGINEERING, INC. ALL RIGHTS RESERVED. THIS DOCUMENT IS THE PROPERTY OF STEWART ENGINEERING, INC. AND MAY NOT BE REPRODUCED OR TRANSMITTED IN WHOLE OR IN PART WITHOUT THE EXPRESS WRITTEN PERMISSION OF STEWART ENGINEERING, INC.

PRELIMINARY - DO NOT USE FOR CONSTRUCTION

Project No.	C7023
Drawn By	SEM, SKR
Checked By	RPL
Issue Date	07.10.07

SK-1A